



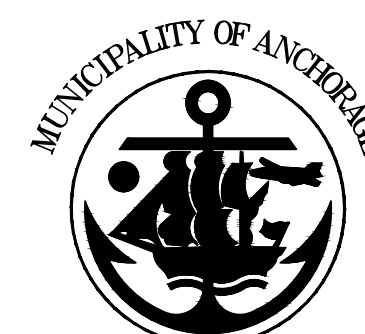

48TH AVENUE UPGRADE

CORDOVA STREET TO OLD SEWARD HIGHWAY
PM&E PROJECT NO. 6-26

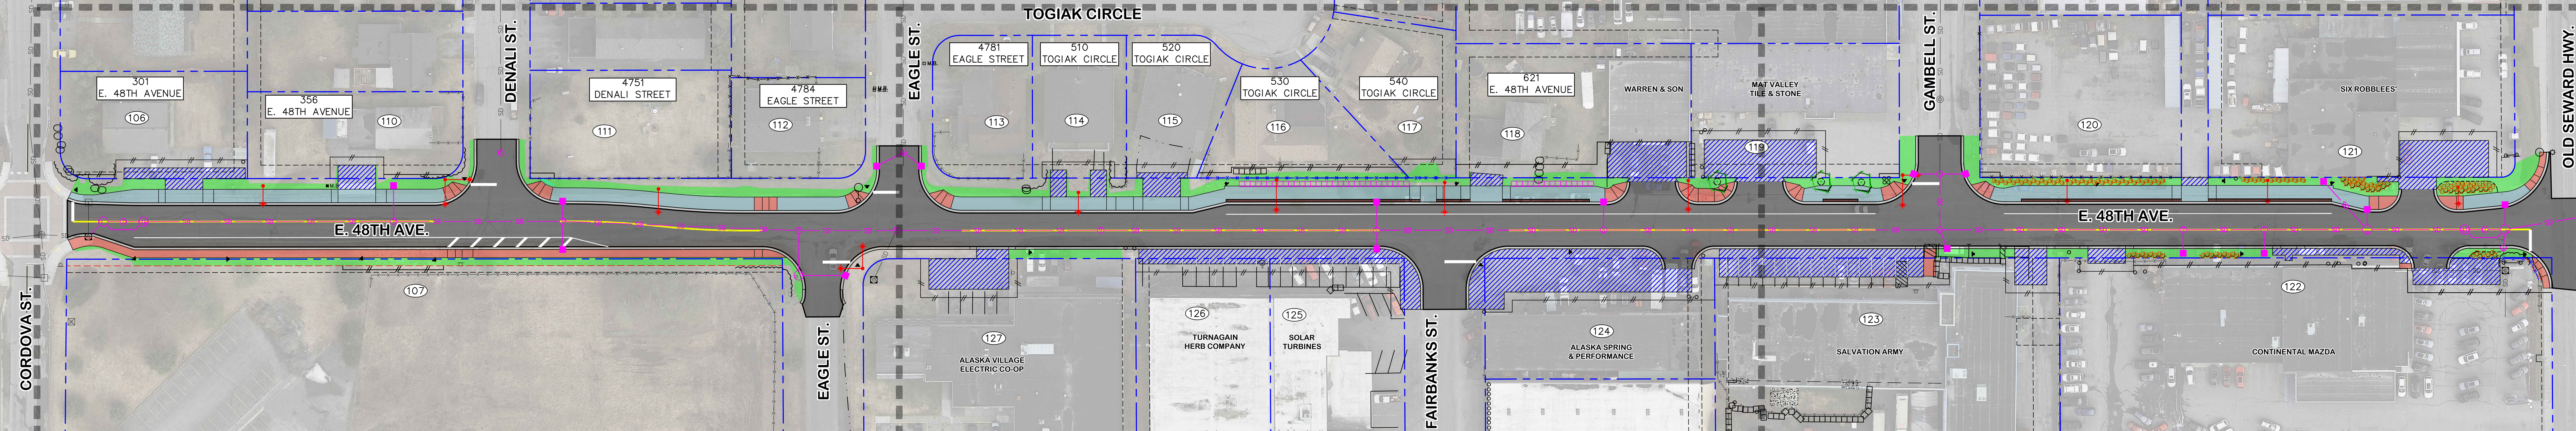

LEGEND

	PROPOSED PAVEMENT		PROPOSED STORM SUB BASIN		PROPOSED FENCE		EXISTING EASEMENTS
	PROPOSED SIDEWALK/CONCRETE		PROPOSED STORM DRAIN STRUCTURE		PROPOSED BOLLARD		EXISTING PROPERTY / RIGHT-OF-WAY LINES
	PROPOSED PATHWAY		PROPOSED ROADWAY LUMINAIRE		PARCEL NUMBER		EXISTING FENCE
	PROPOSED DRIVEWAY RECONSTRUCTION		PROPOSED RETAINING WALL		PROPOSED DECIDUOUS TREES		EXISTING STORM DRAIN
	PROPOSED LANDSCAPING		PROPOSED EASEMENT		PROPOSED SHRUBS		
	PROPOSED STORM DRAIN		PROPOSED TEMPORARY CONSTRUCTION PERMIT/EASEMENT		PROPOSED COLORED IMPRINTED CONCRETE		

AERIAL: 2019 ORTHO-PHOTOGRAPHY

